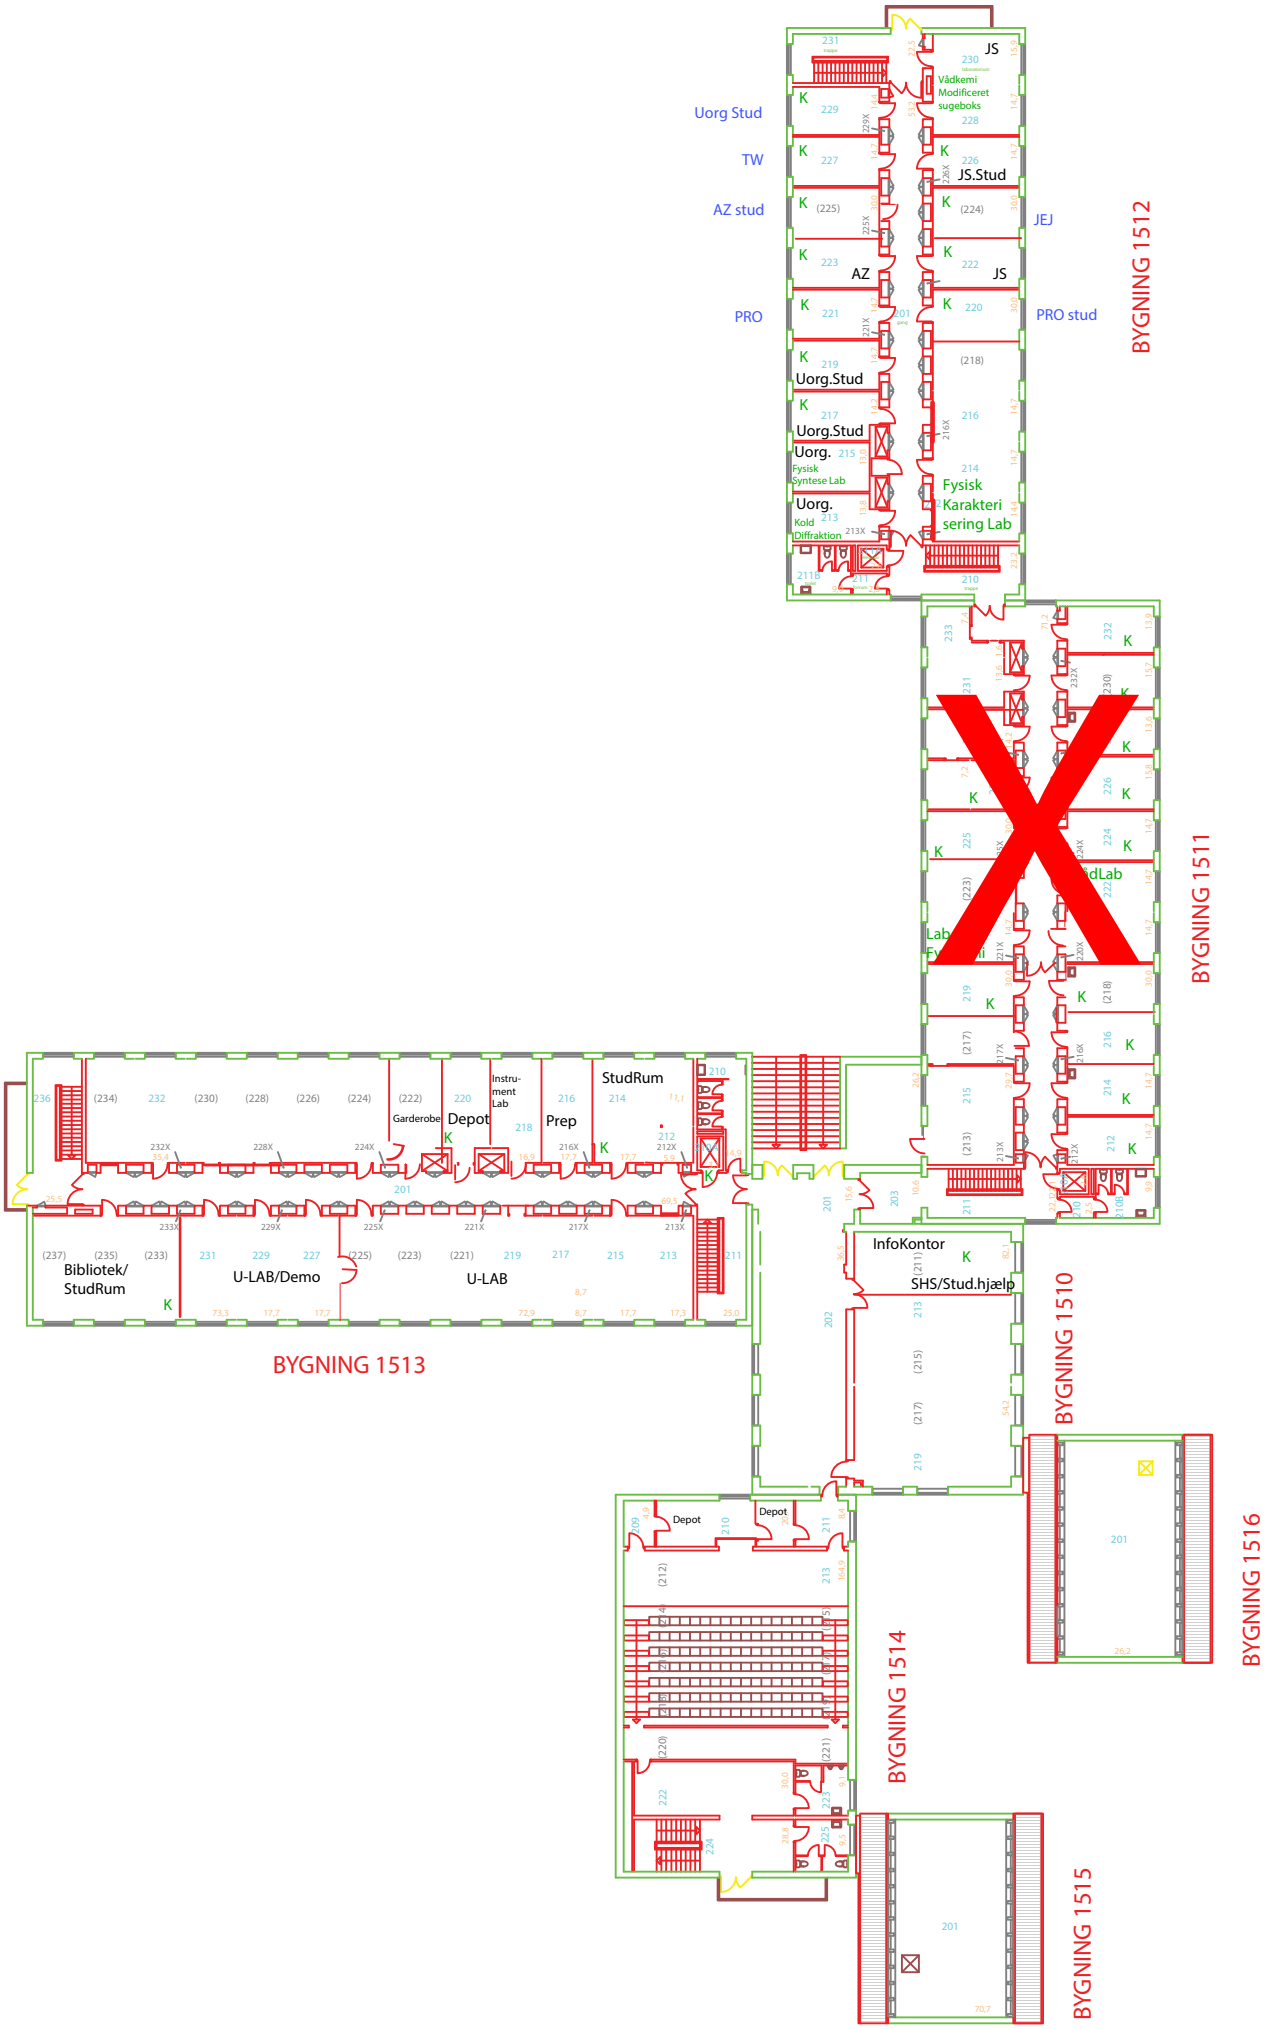2. floor -renovation