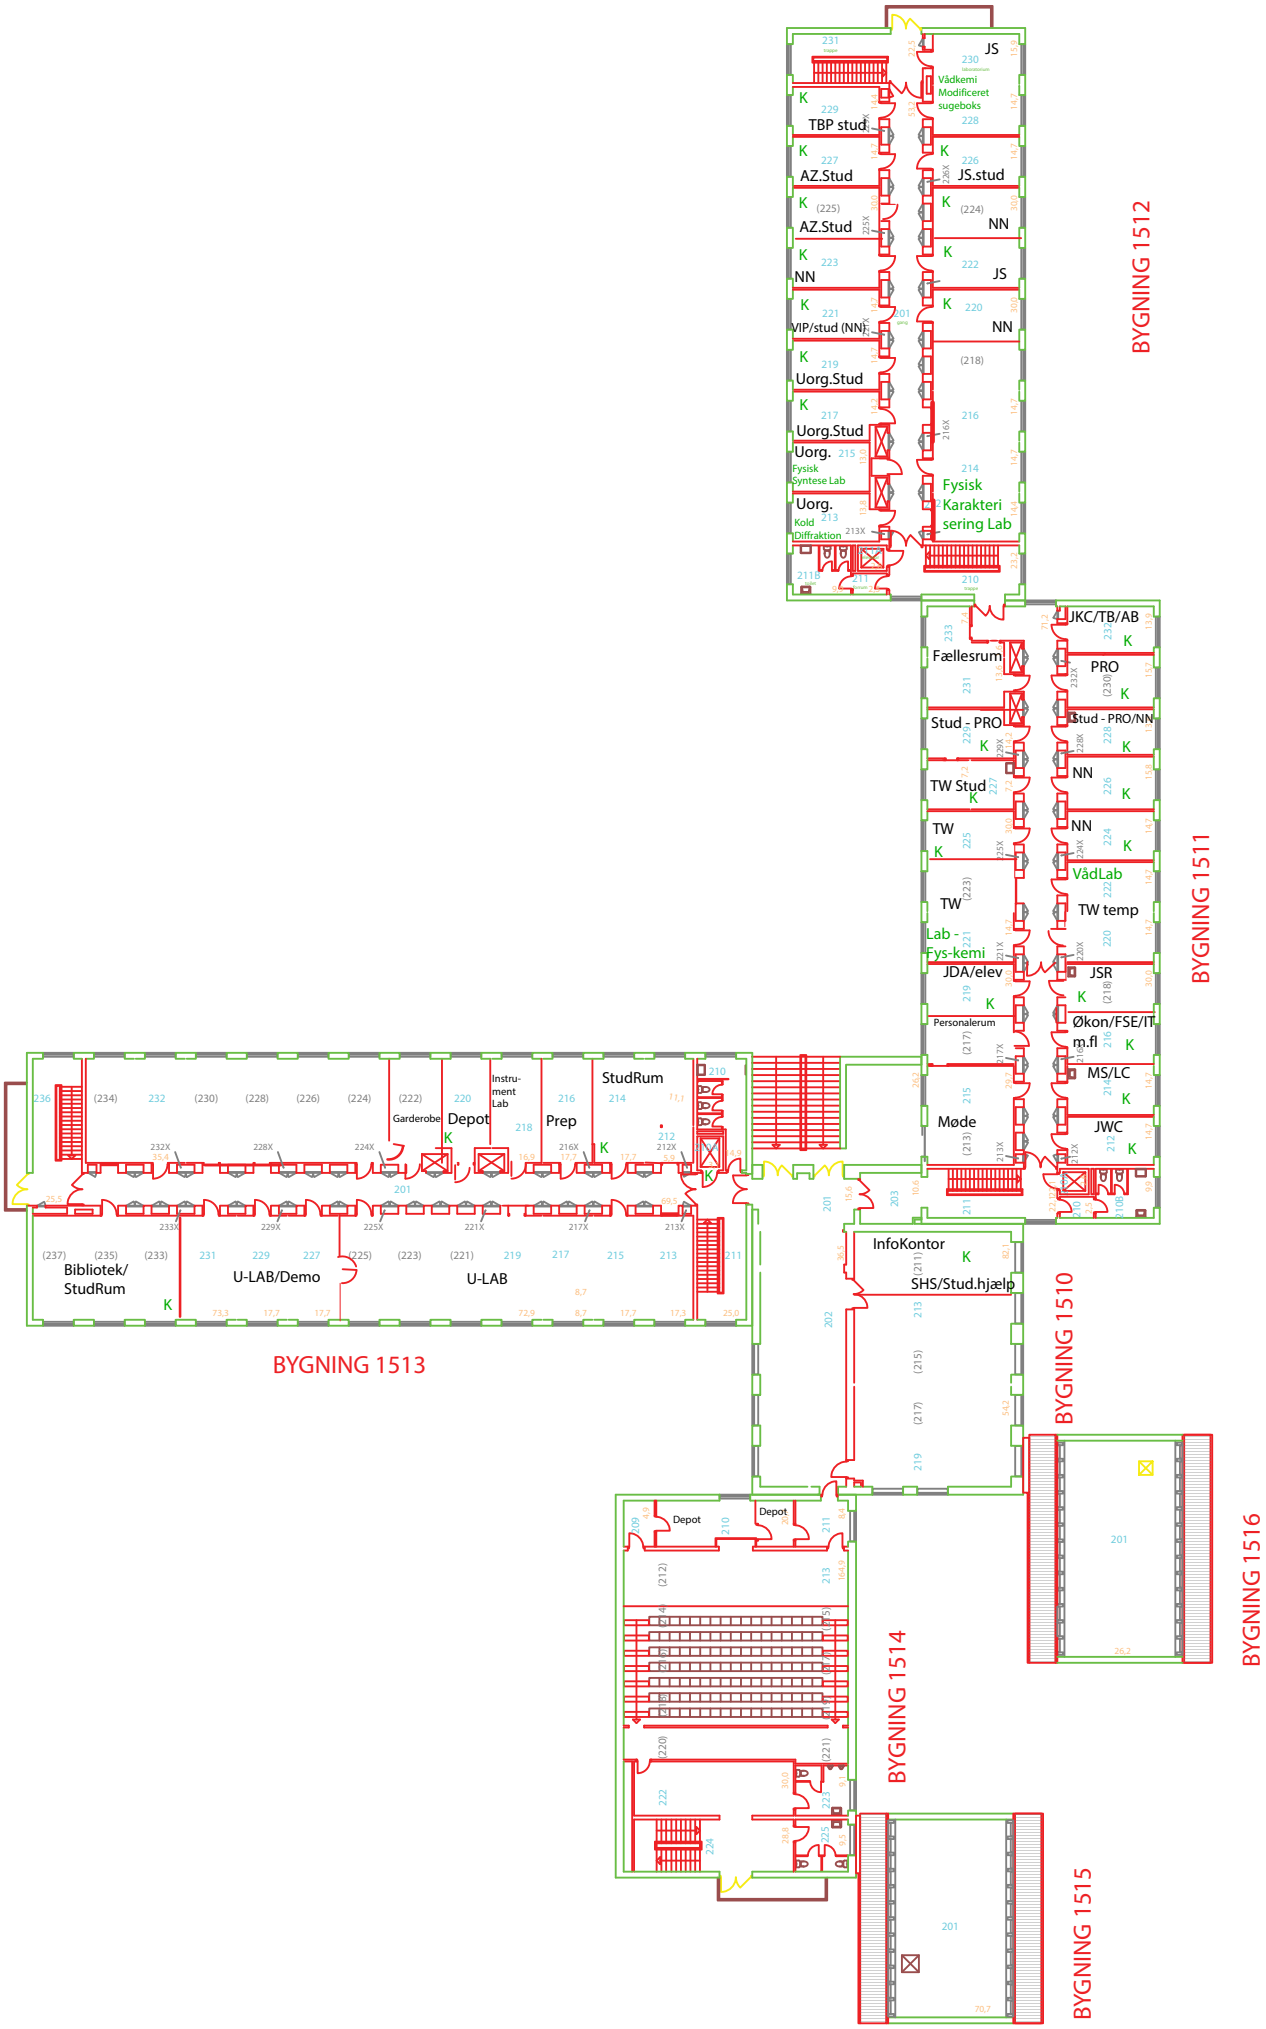2. floor - post renovation