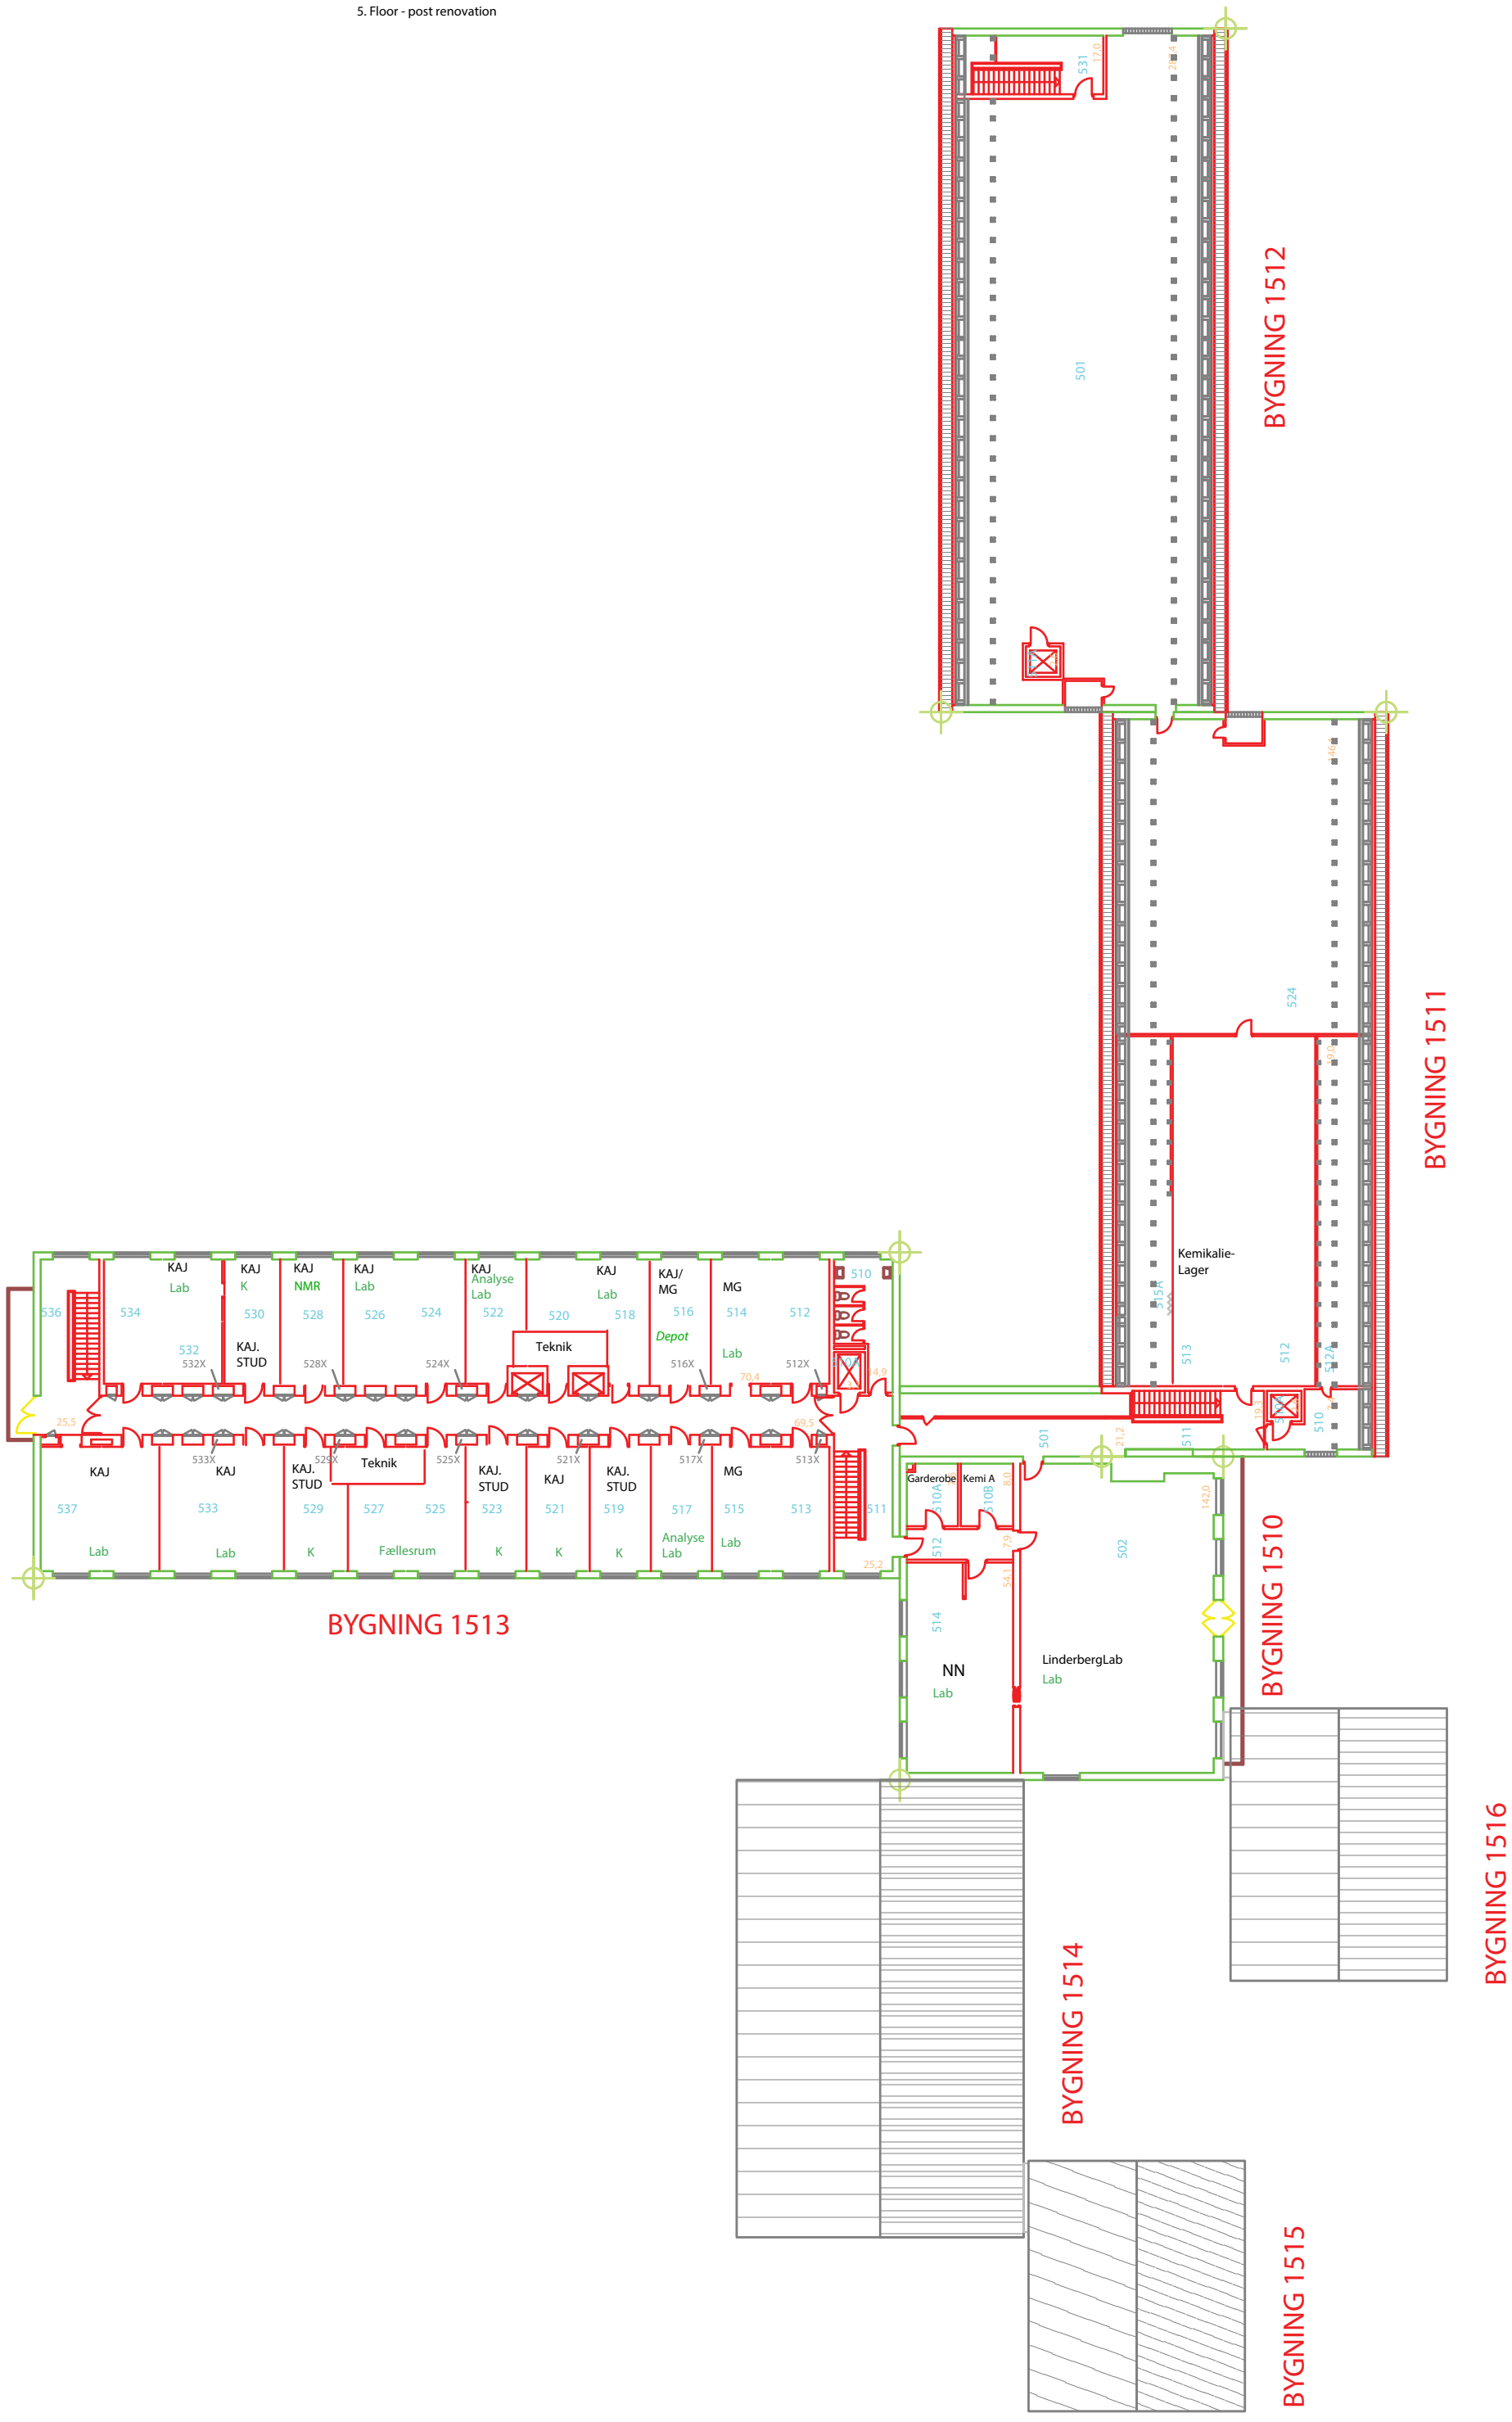5. Floor - post renovation